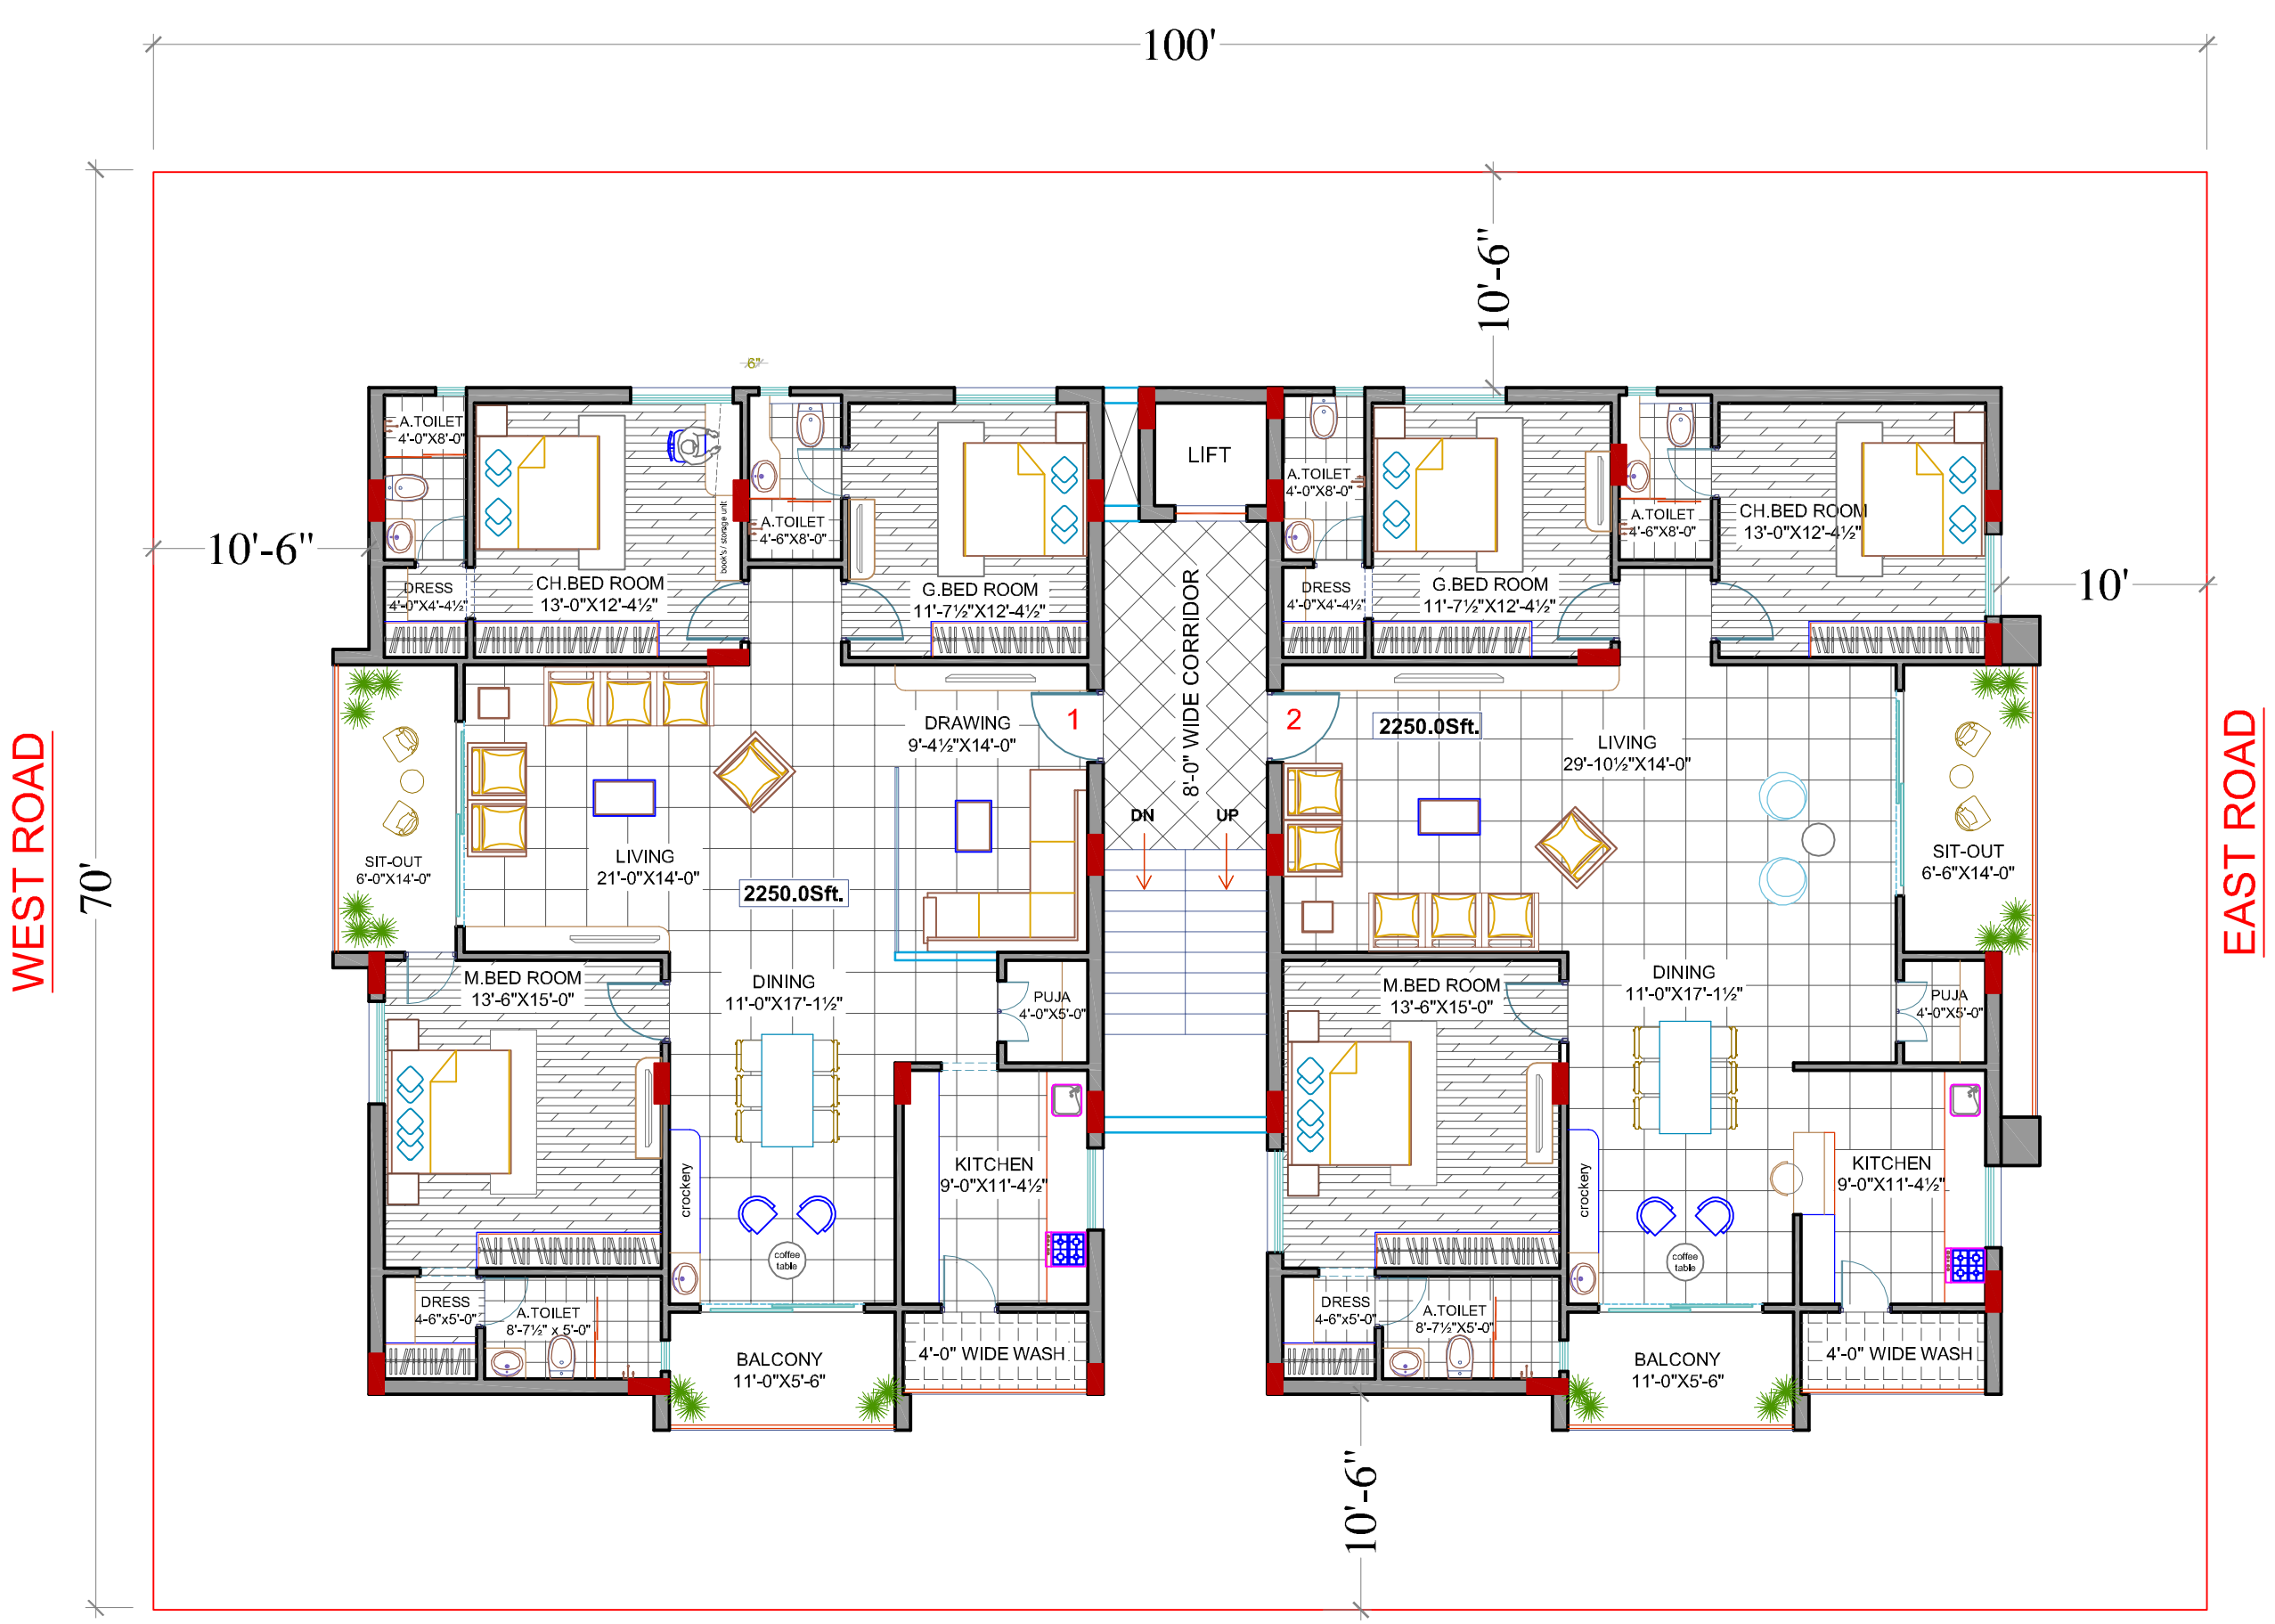

Notes:

REV	DESCRIPTION	DATE

PROJECT

SPARROW NEST

CLIENT

M/s.SAANVI CONSTRUCTIONS

REFERENCE

SCALE : NOT TO SCALE

DATE : 24-01-2018

DRAWN : Ar. SATISH

CHKD. BY : Ar. MITHIN RAJ

APPR. BY : Ar.RAMANA REDDY

TITLE

PRESENTATION PLAN

NORTH

N

INSTONE
ARCHITECTS & INTERIOR DESIGNERS

103,BURHAN MANZIL,
MINISTER ORTS,ROAD,
ROAD No.12,
BANJARA HILLS,HYD.
Ph.No.:040-23310971,
Mobile No.: 9866540971,
e-mail : architectramna@gmail.com
www.instonearchitects.com

File path:-\\Tmr-pc\d\MITHIN\SAANVI constructions\100'X70'_SPARROW NEST